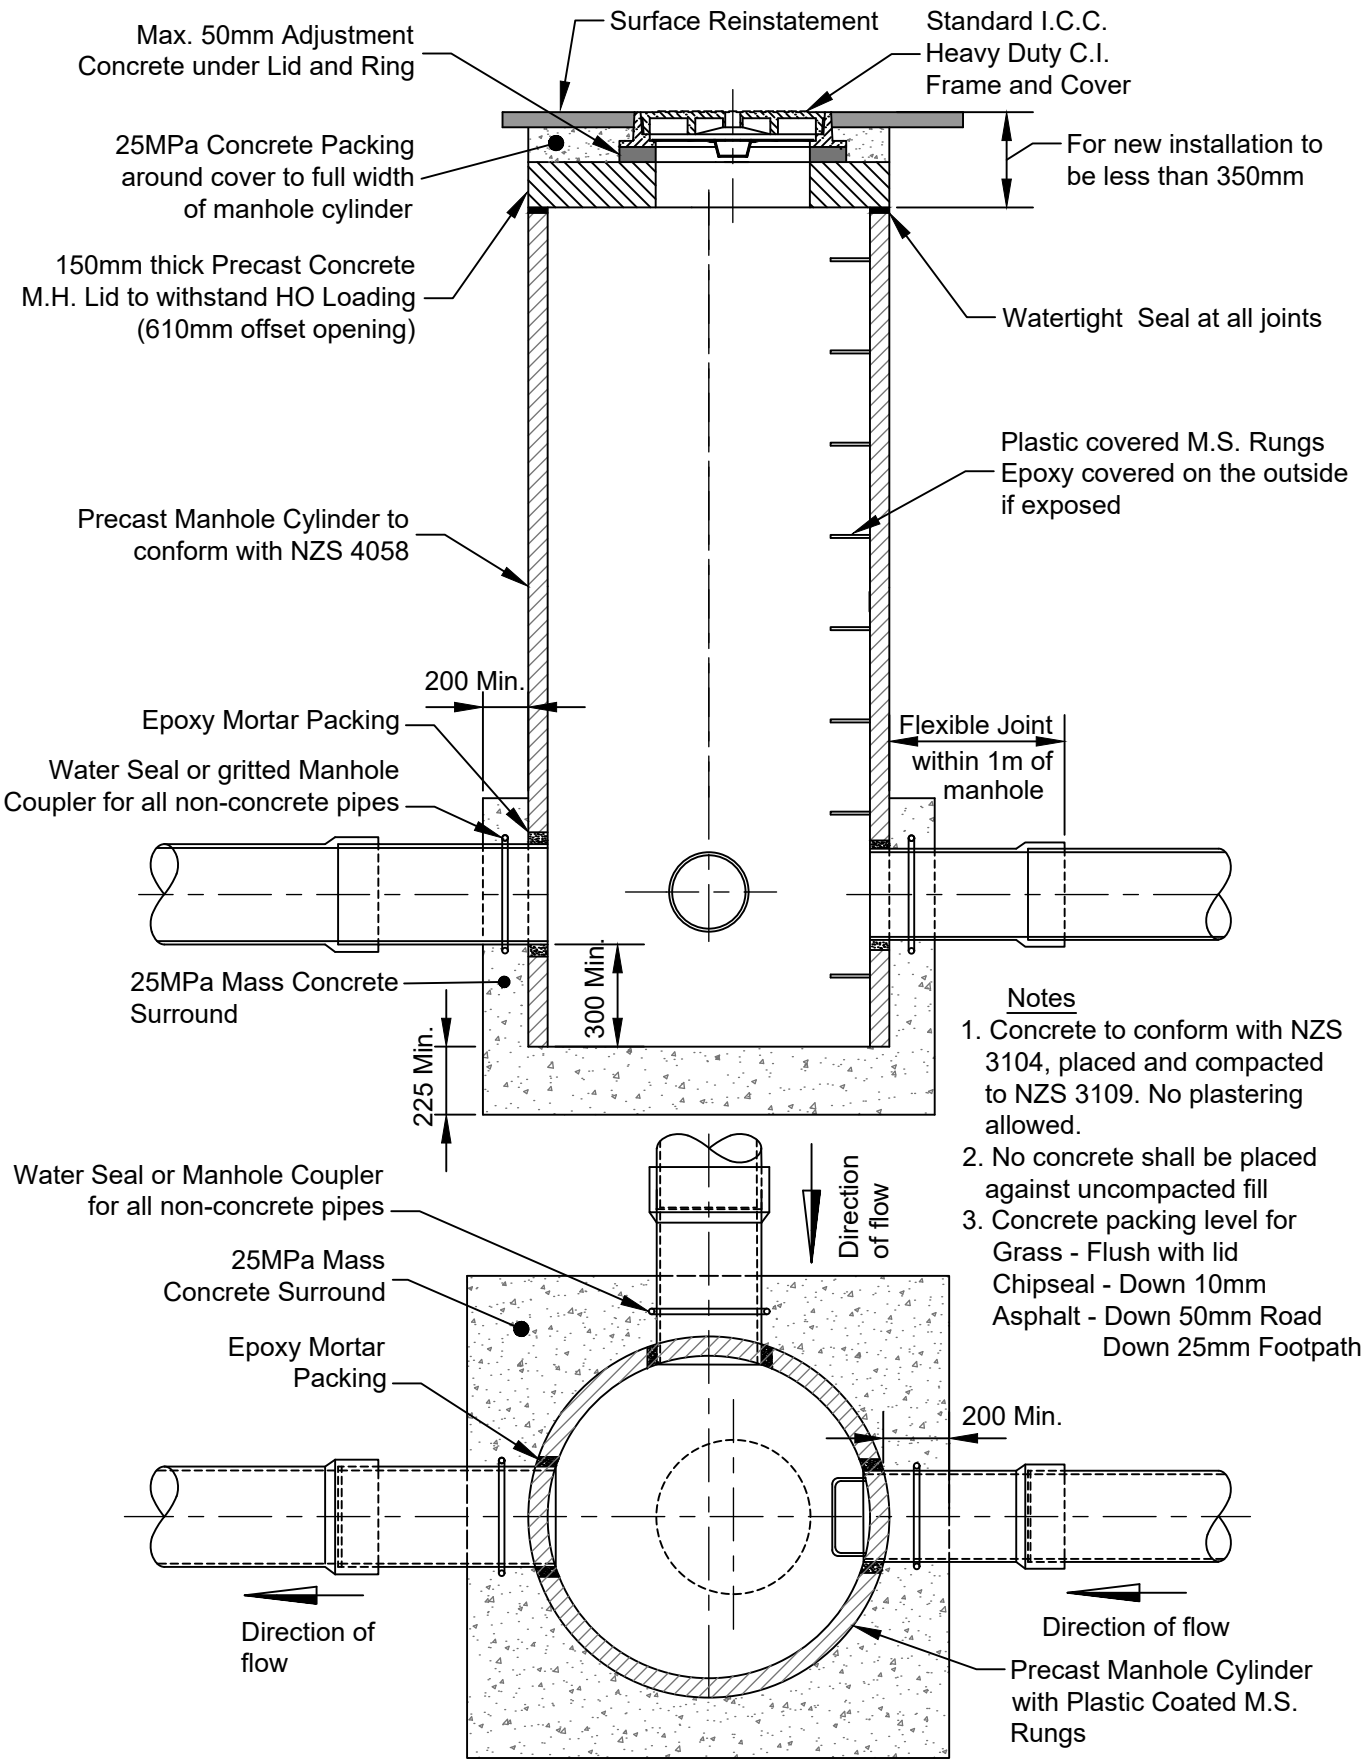

Notes

1. Concrete to conform with NZS 3104, placed and compacted to NZS 3109. No plastering allowed.
2. No concrete shall be placed against uncompacted fill
3. Concrete packing level for
   Grass - Flush with lid
   Chipseal - Down 10mm
   Asphalt - Down 50mm Road
   Down 25mm Footpath

Not to scale

Invercargill City Council

STANDARD CONCRETE SUMP MANHOLE

Southland District Council

Fig. D12
Rev. 4
Date 03/23