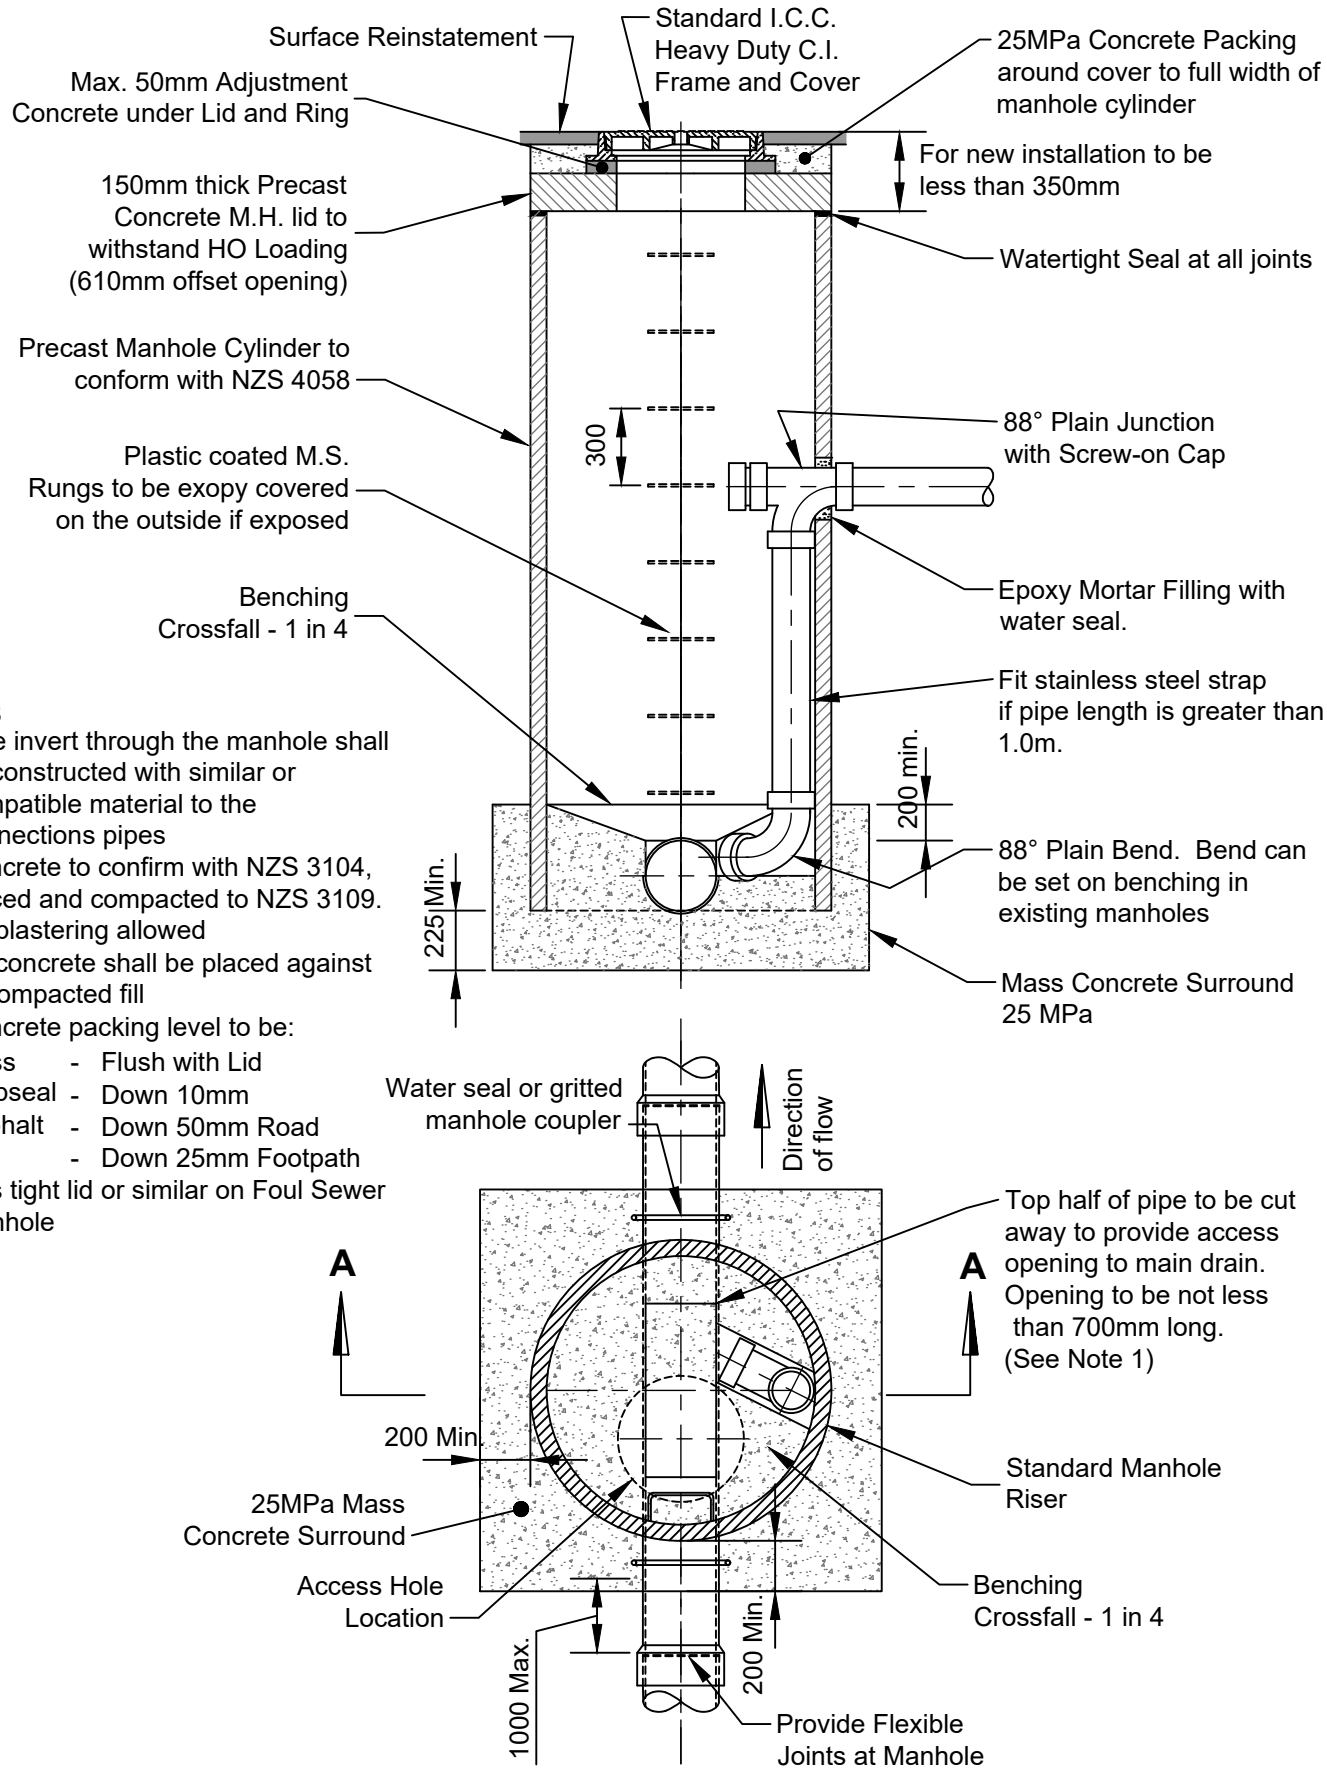

NOTES

1. Pipe invert through the manhole shall be constructed with similar or compatible material to the connections pipes
2. Concrete to confirm with NZS 3104, placed and compacted to NZS 3109. No plastering allowed
3. No concrete shall be placed against uncompacted fill
4. Concrete packing level to be:
   - Gass - Flush with Lid
   - Chipseal - Down 10mm
   - Asphalt - Down 50mm Road
   - Down 25mm Footpath
5. Gas tight lid or similar on Foul Sewer Manhole

Not to scale

Invercargill City Council

STANDARD CONCRETE DROP MANHOLE FOR Ø100 & Ø150 uPVC PIPE

Southland District Council

Fig. D13
Rev. 5
Date 03/23