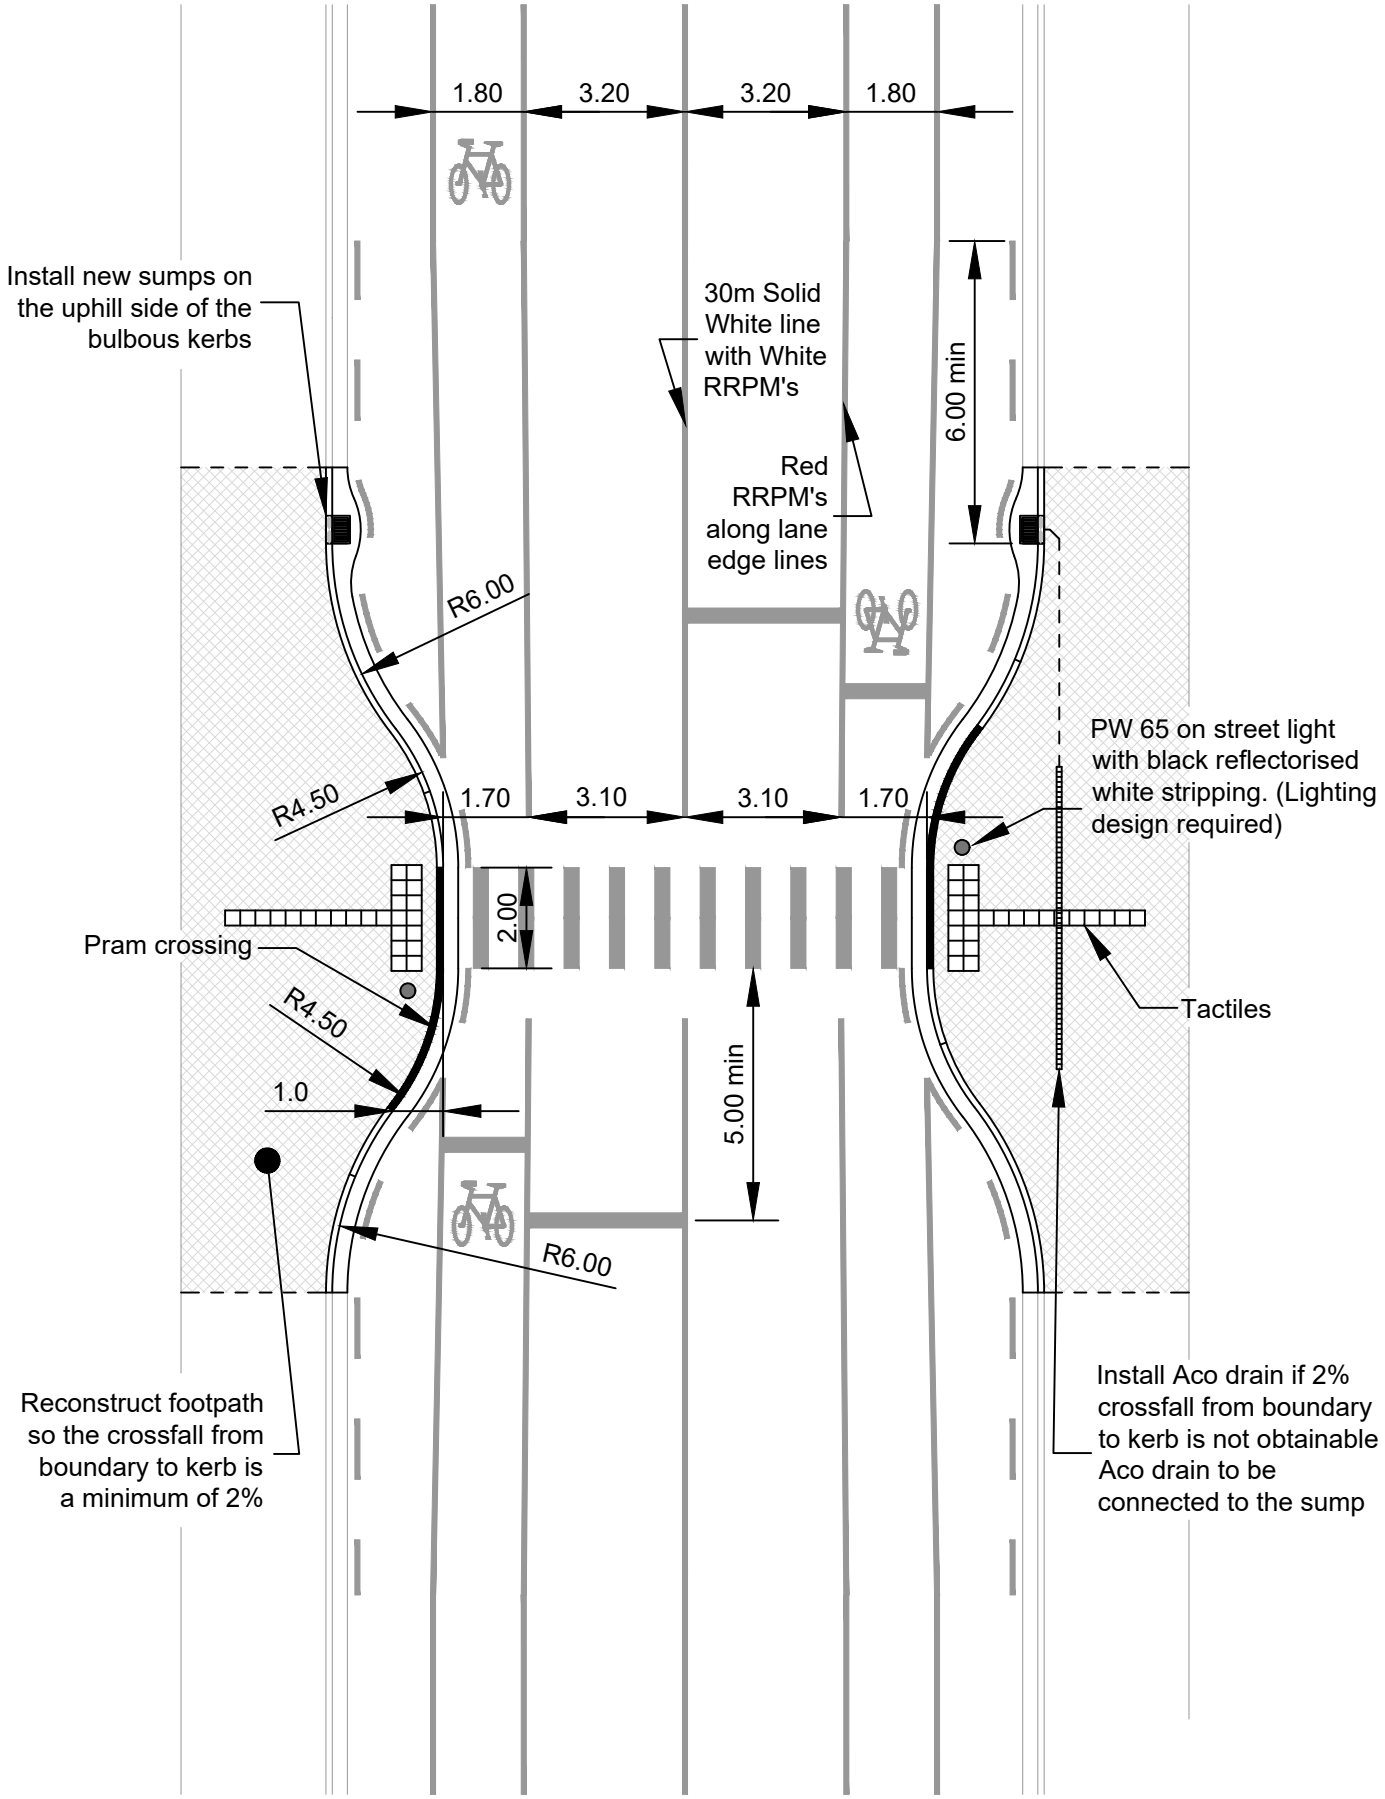


Not to scale

| | | | |
|---|---|---|---|
| Invercargill City Council | **STANDARD PEDESTRIAN CROSSING** | Southland District Council | Fig. R33<br>Rev. 3<br>Date 03/23 |