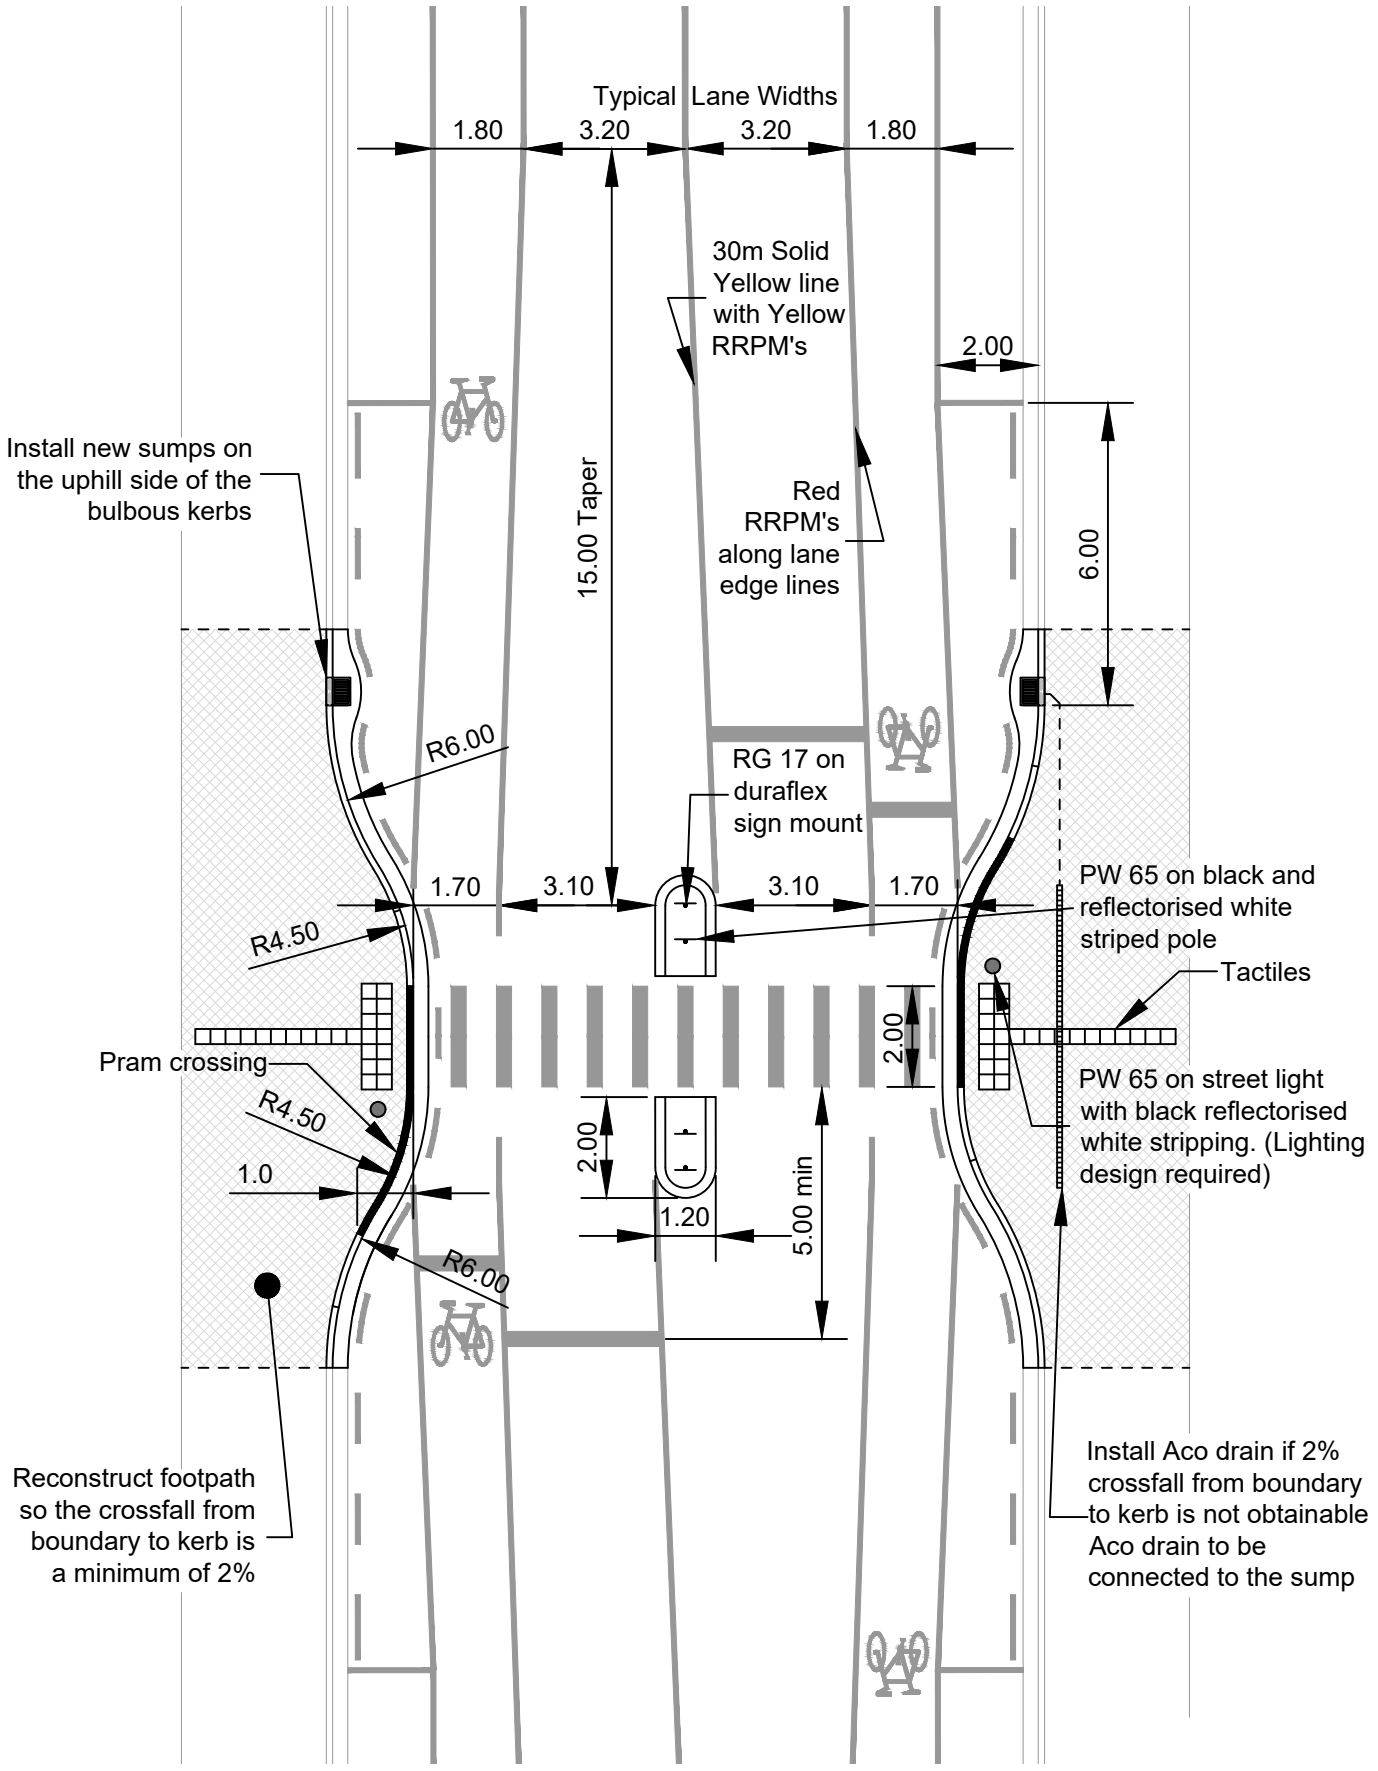

Not to scale

Invercargill City Council

STANDARD PEDESTRIAN CROSSING WITH SPLITTER ISLANDS

Southland District Council

Fig. R34
Rev. 4
Date 03/23